SITE PLAN OF THE COLLEGE BUILDING FOR "B.S. COLLEGE OF EDUCATION"
SITUATED AT KULTAJPUR ROAD NARNAUL.

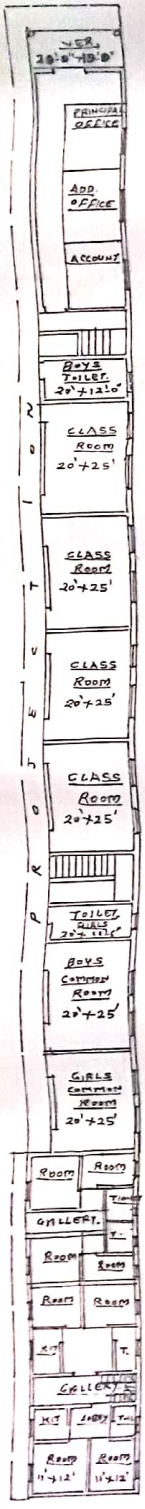

GROUND FLOOR PLAN

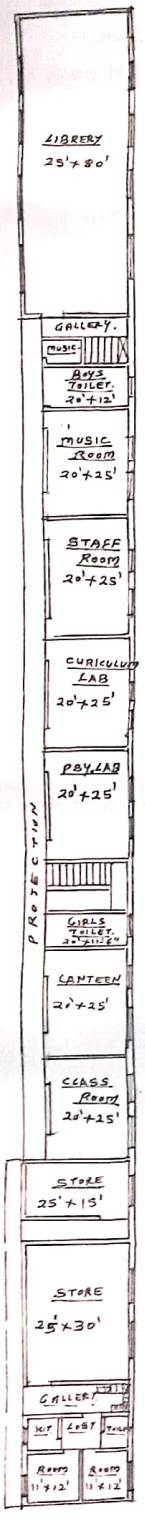

IST FLOOR PLAN

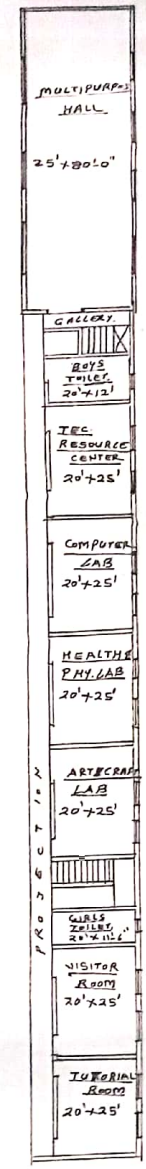

Tmd. FLOOR PLAN

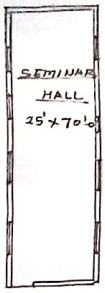

BASEMENT PLAN

AREA CHART.-

TOTAL AREA = 20 KANAL
COND G.F = 8068.75 SQFT = 749.58 SQM.
COND IST F. = 8476.25 SQFT. = 787.44 SQM.
COND. Tmd. F. = 6449 SQFT. = 599.11 SQM.
COND. BASEMENT 1894.75 SQFT. = 176.02 SQM.
TOTAL COND = 24888.75 SQFT. 2312.16 SQM.

APPLICANT

TRACED BY:-
ARCHITECT:-
1/06/22
KESHAV SAINI
ARCHITECT
REG. NO. CA/2016/72644

Scanned with CamScanner